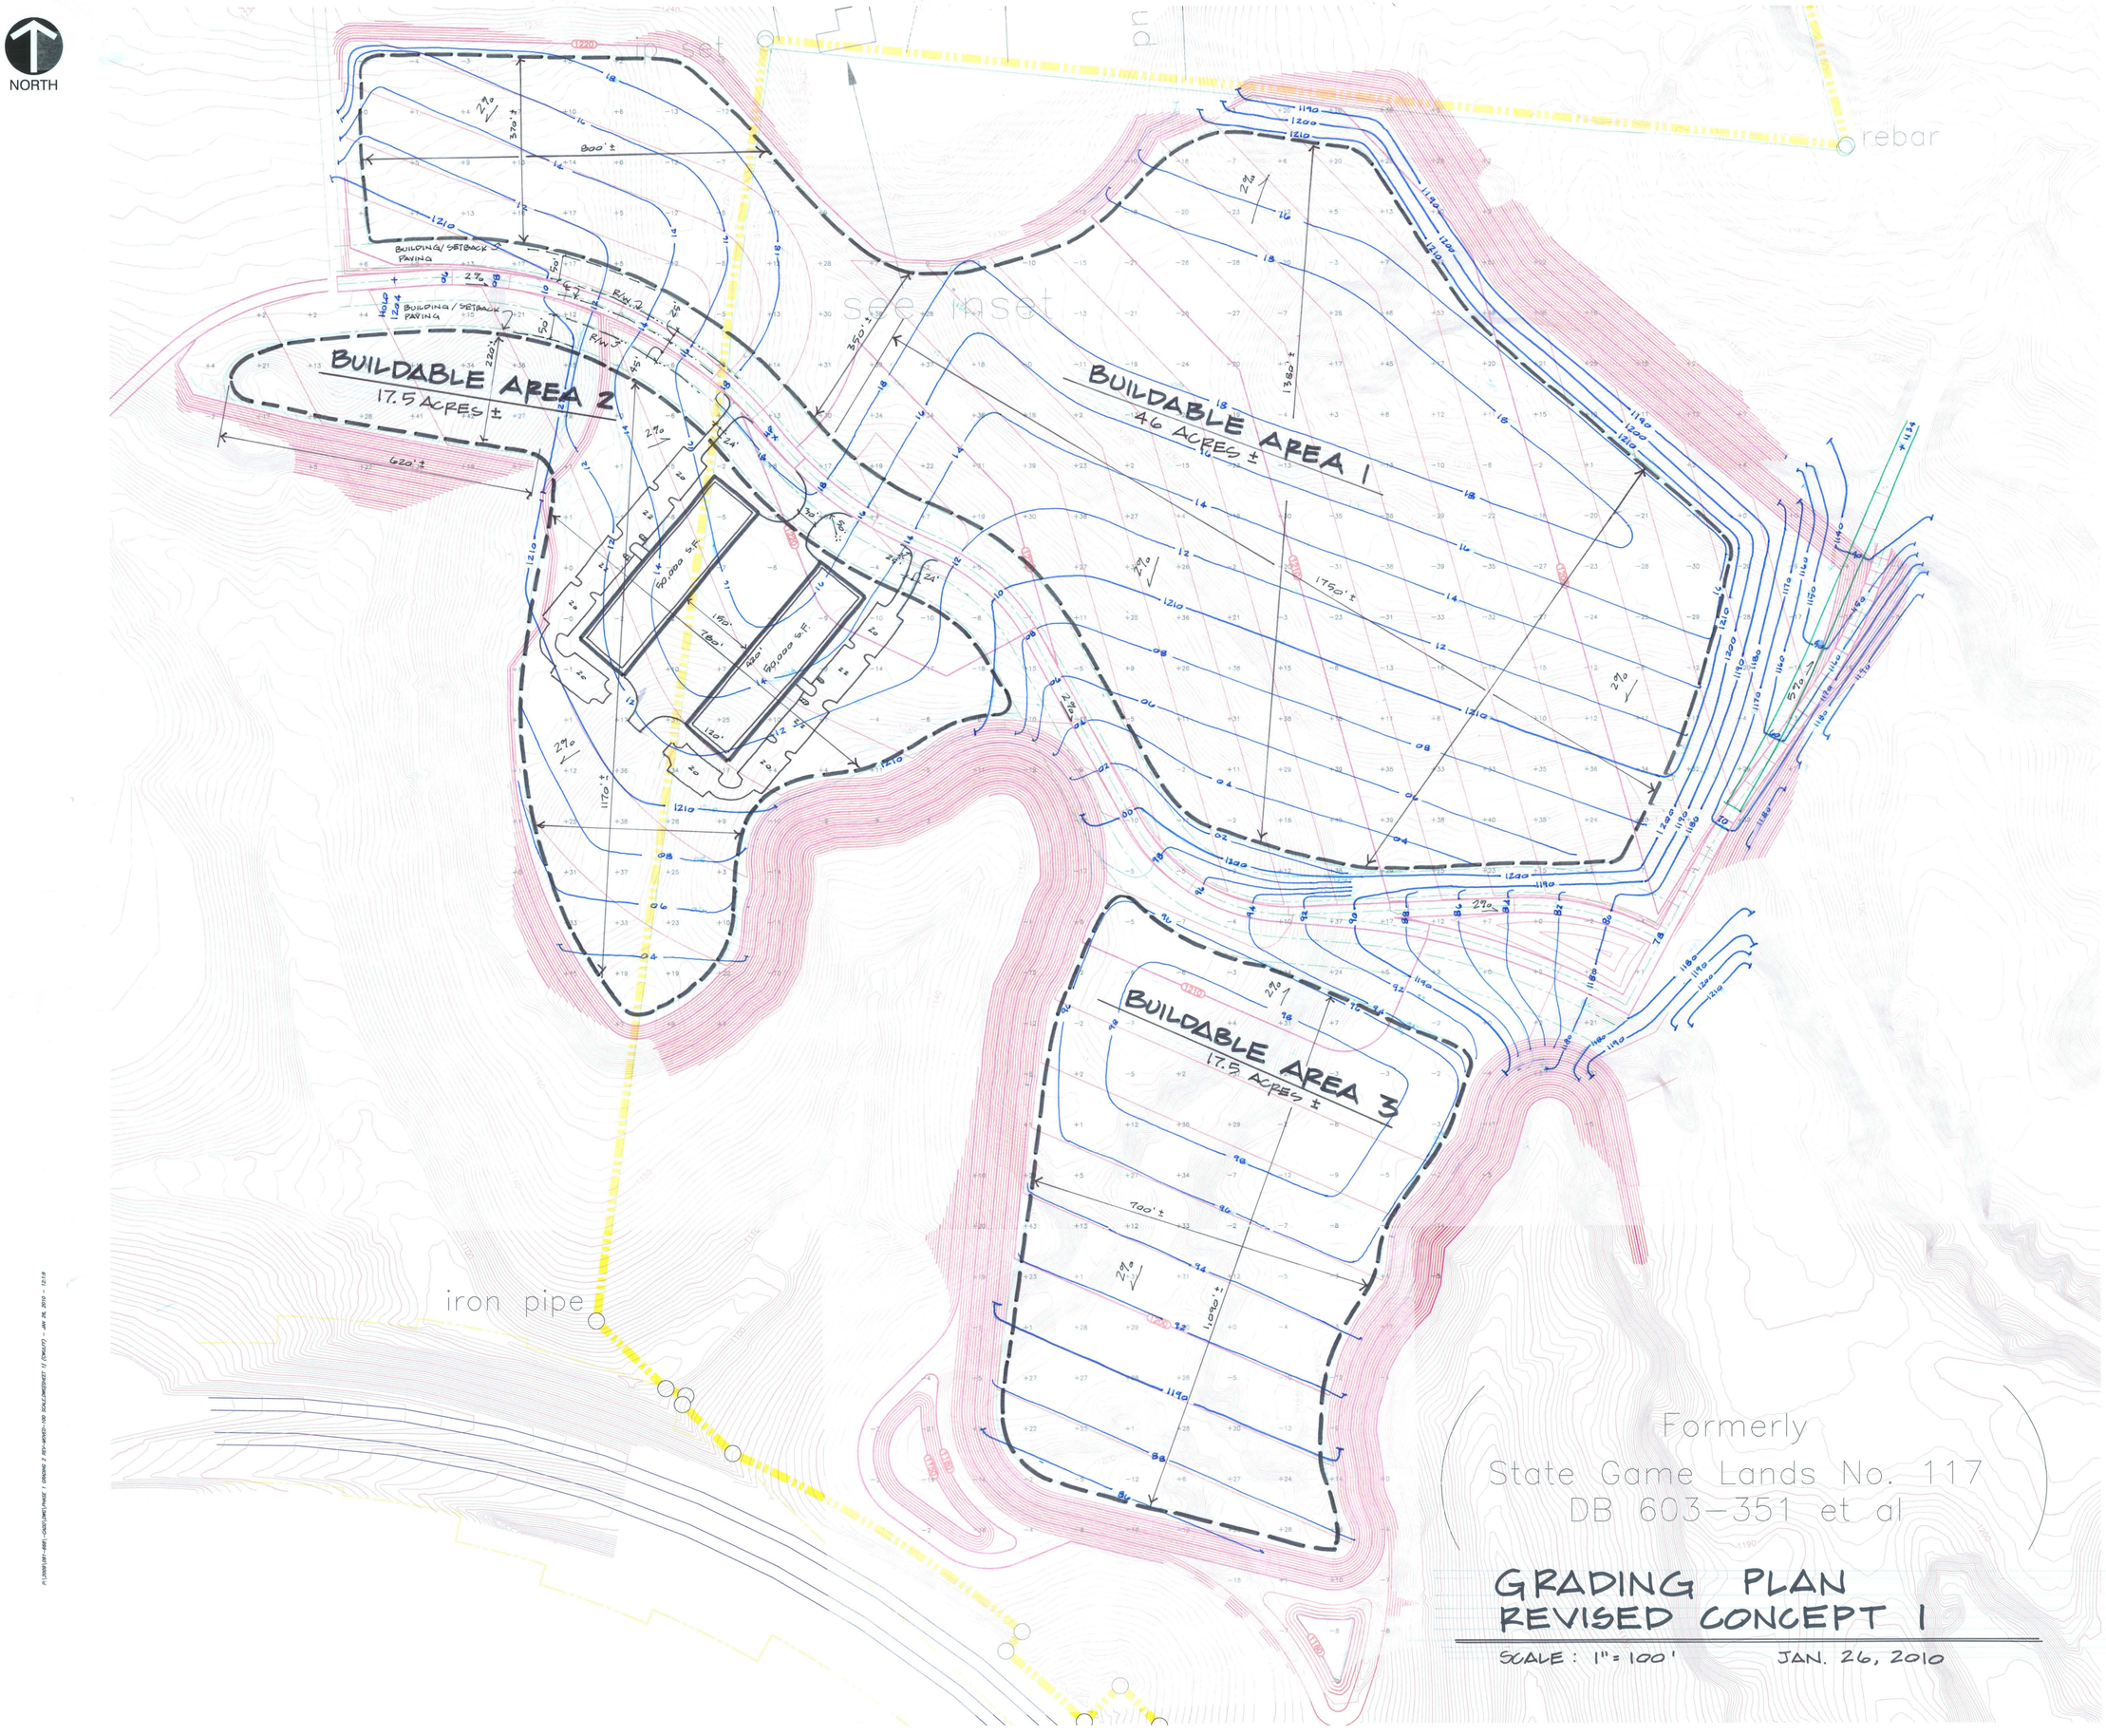

GRADING PLAN
REVISED CONCEPT 1

SCALE: 1" = 100' JAN. 26, 2010

REVISION RECORD

NO	DATE	DESCRIPTION

CEC
Civil & Environmental Consultants, Inc.
333 Baldwin Road - Pittsburgh, PA 15205
412-429-2324 - 800-365-2324
www.cecinc.com

FOURTH RIVER DEVELOPMENT
STARPOINTE PHASE I B
BUSINESS PARK
HANOVER TWP, PA

MAP

DATE:	1/5/10	DRAWN BY:	TAF
DWG SCALE:	1"=100'	CHECKED BY:	DRAFT
PROJECT NO:			091-668
APPROVED BY:			DRAFT

DRAWING NO.:
SP1-1